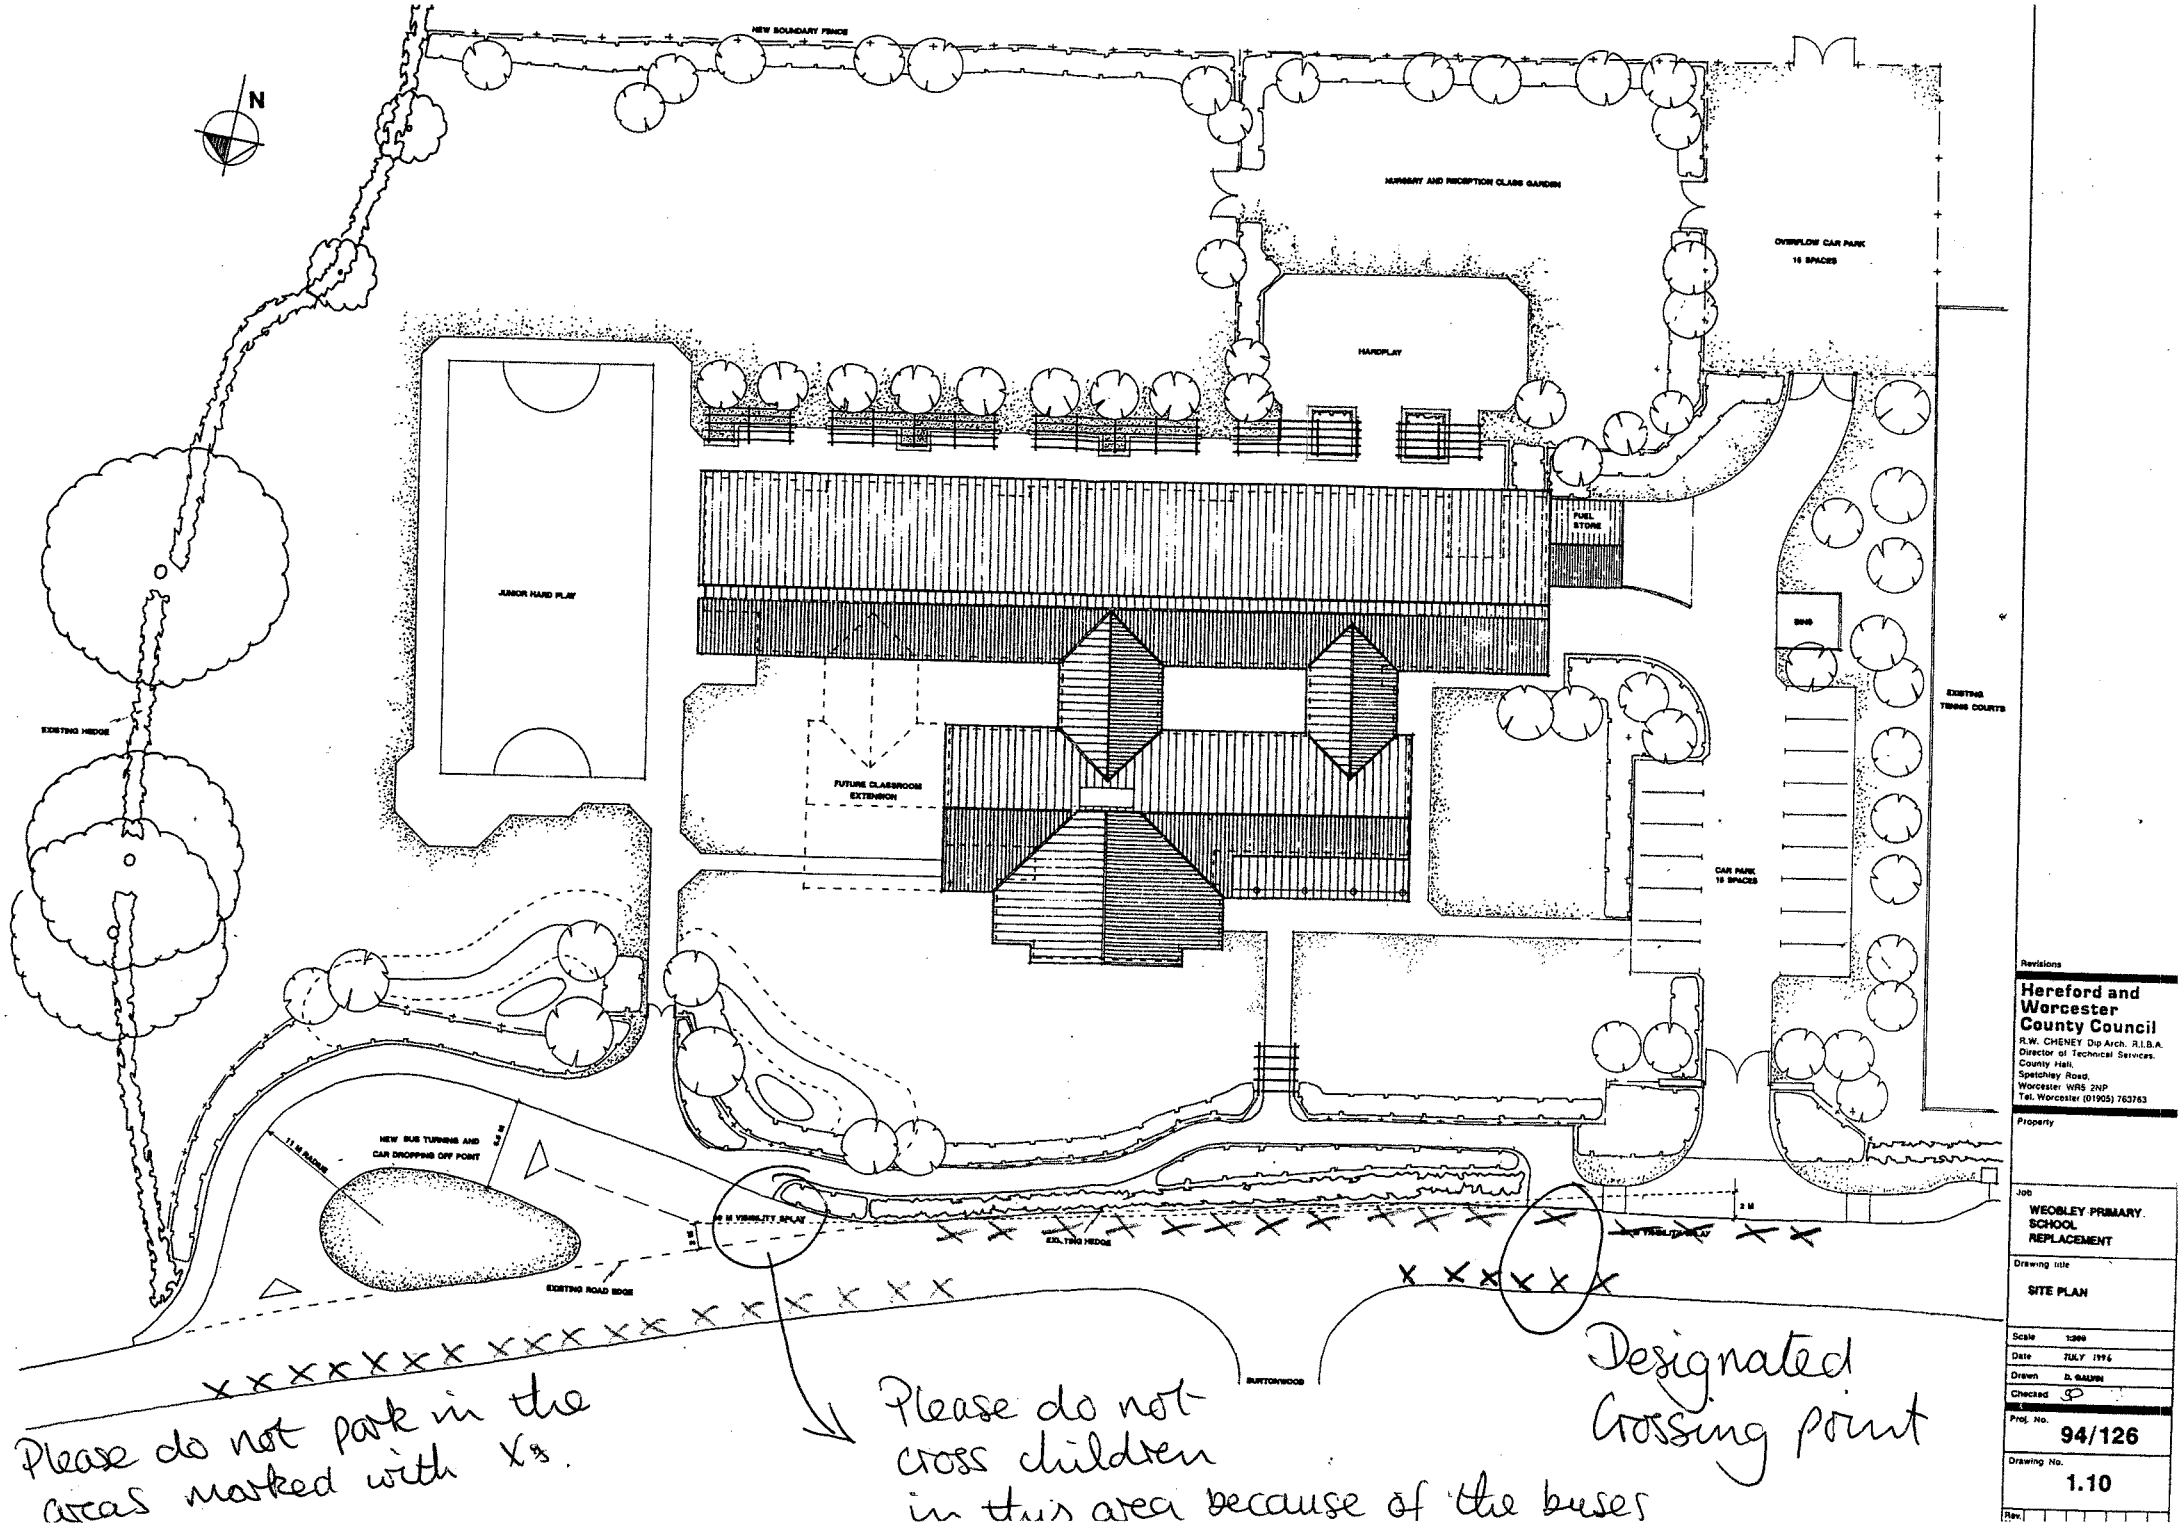
N
NEW BOUNDARY FENCE
NURSERY AND RECEPTION CLASS GARDEN
OVERFLOW CAR PARK
10 SPACES
HARDPLAY
JUNIOR HARD PLAY
FUEL STORE
SHED
EXISTING TENNIS COURTS
EXISTING HEDGE
FUTURE CLASSROOM EXTENSION
CAR PARK
10 SPACES
NEW BUS TURNING AND CAR DROPPING OFF POINT
11 M RADIUS
3.5 M
2 M VISIBILITY SPLAY
EXISTING HEDGE
2 M
EXISTING ROAD EDGE
BURTONWOOD
Please do not park in the areas marked with Xs.
Please do not cross children in this area because of the buses
Designated Crossing point
Revisions
Hereford and Worcester County Council
R.W. CHENEY Dip Arch. R.I.B.A.
Director of Technical Services.
County Hall,
Spetchley Road,
Worcester WR5 2NP
Tel. Worcester (01905) 763763
Property
Job
WEOBLEY PRIMARY SCHOOL REPLACEMENT
Drawing title
SITE PLAN
Scale 1:200
Date JULY 1996
Drawn D. GAUNT
Checked
Proj. No. 94/126
Drawing No. 1.10
Rev.